


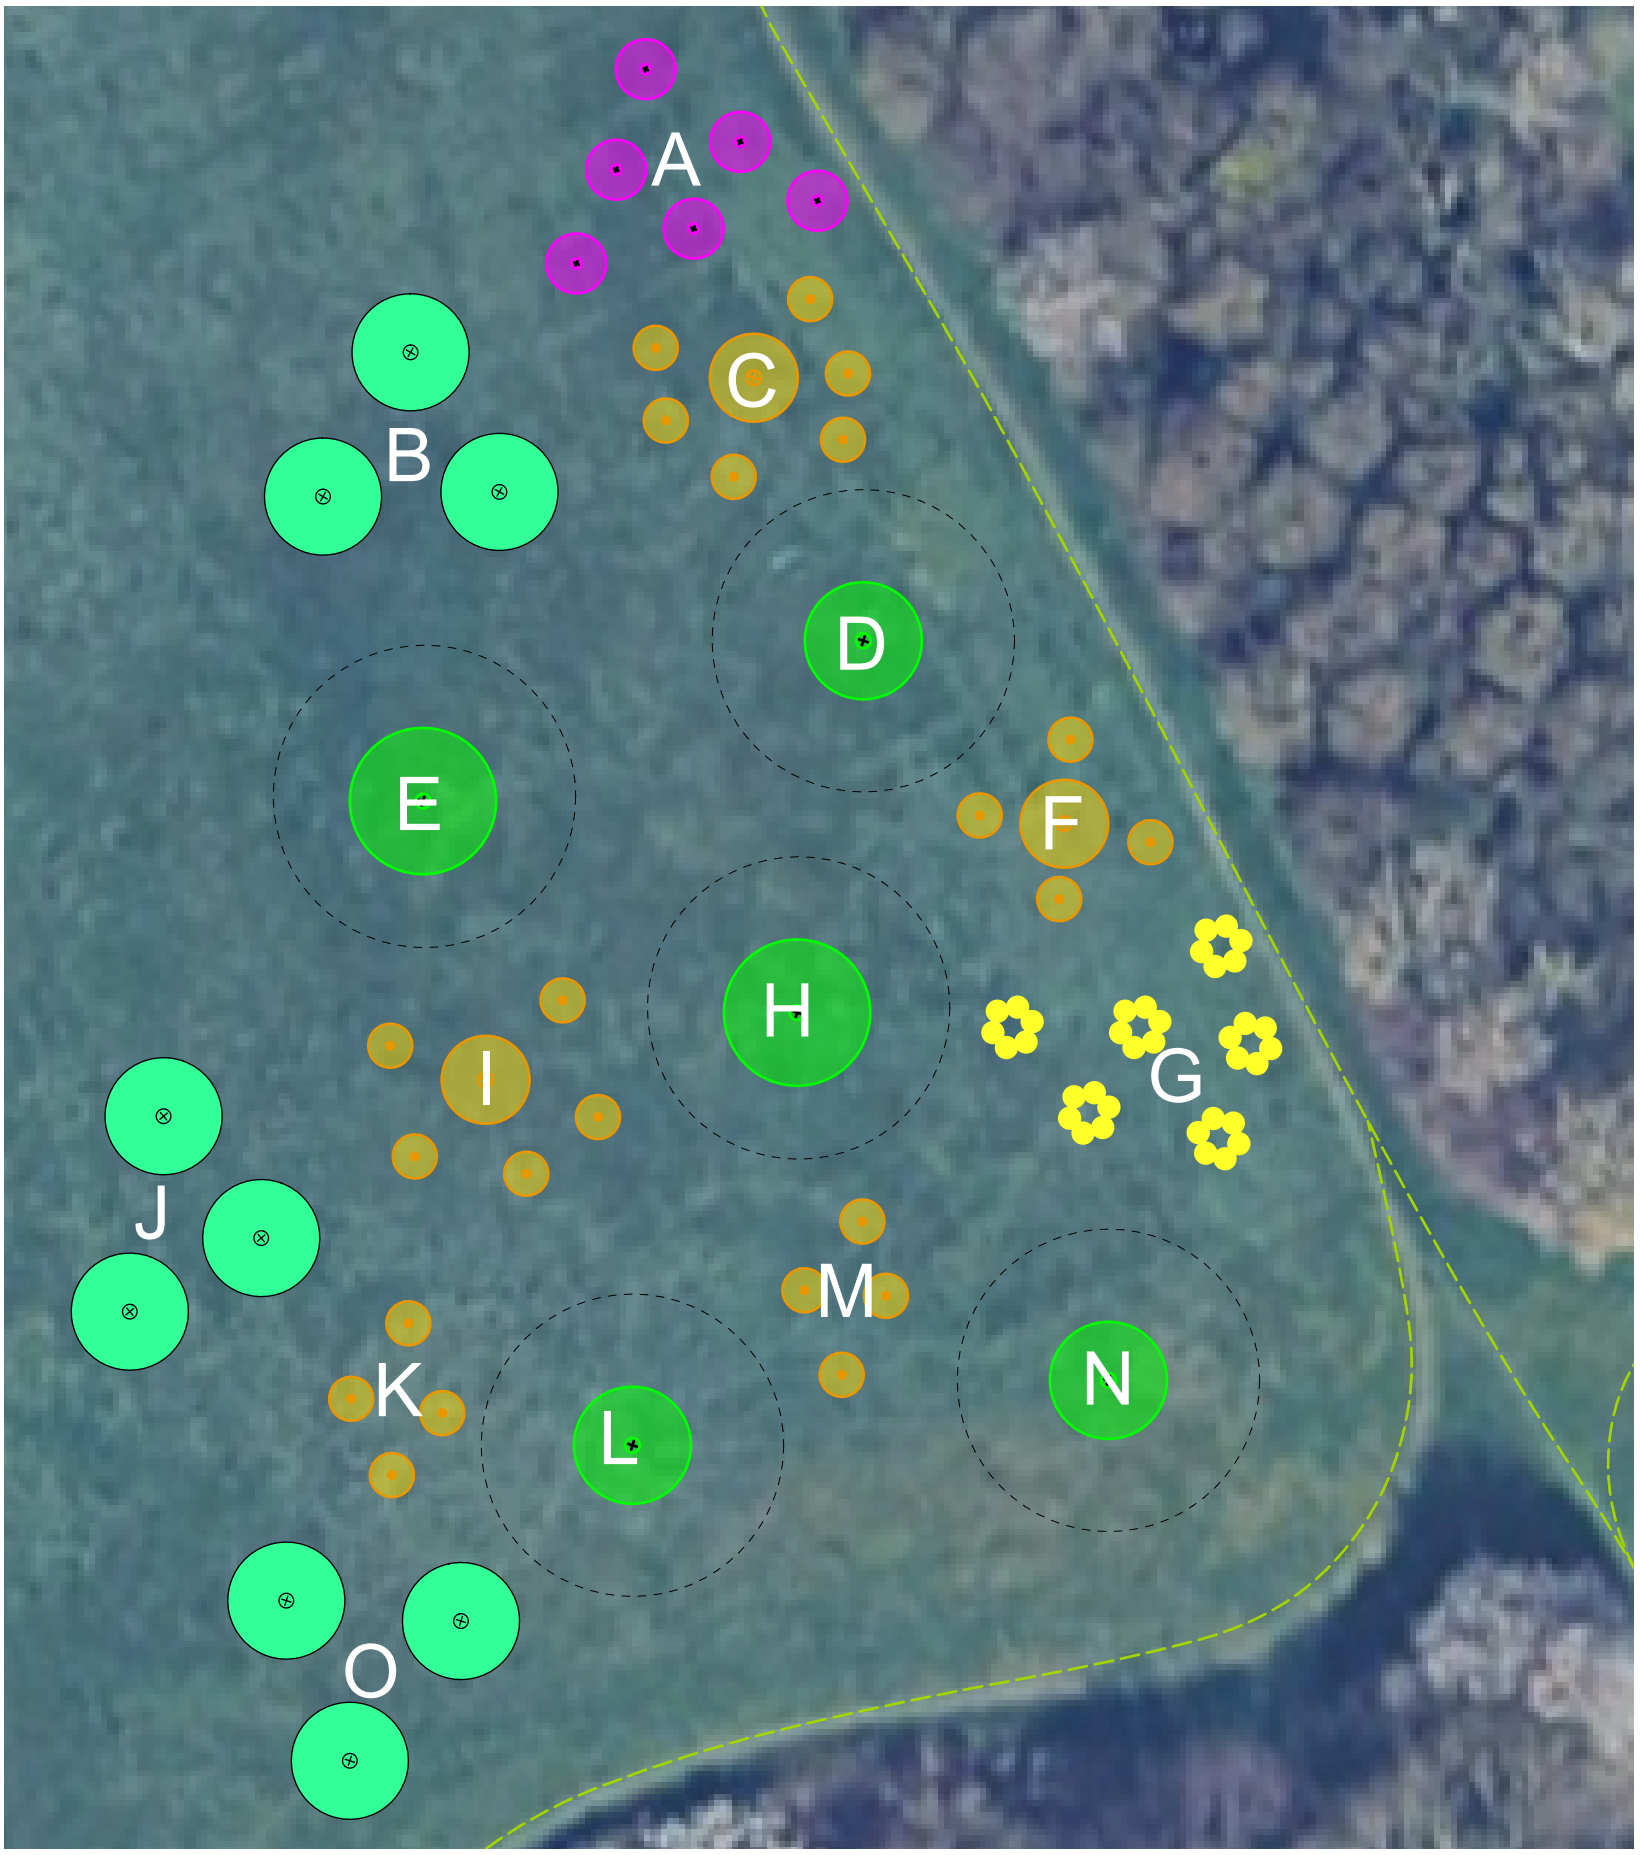

Key

Large signature orchard tree:
Fig, Mulberry, Walnut
with 10m spacing

Fruiting tree in clusters:
Apple, Pear, Plum, Apricot,
Quince and Medlar

Fruit bush clusters:
Redcurrant and Gooseberry

Woodland edge species:
Cobnut and Hazels

Additional companion trees to shelter the orchard:
Ginko, Persian Ironwood and True Service Tree

Tree cluster	*(Species name)*	Common name	Stock size
A	*3no. Corylus avellana*	Cobnut	35L
	3no. Corylus ave Red Ghost	Purple hazel	12L
B	*3no. Parrotia persica*	Persian Ironwood	45L
C	*1no. Pyrus c. 'Conference'*	Conference pear	45L
	3no. Pyrus communis 'Concorde'	Concorde pear	12L
	1no. Pyrus communis 'Beth'	Beth pear	12L
	1no. Pyrus communis 'Doyenné du Comice'	Doyenne du Comice	12L
D	*1no. Juglans nigra*	Black walnut	45L
E	*1no. Ficus Carica Nero*	Fig tree	45L
F	*1no. Prunus d. Hauszwetsche*	Damson	45L
	2no. Prunus domestica subsp. italica	Greengage	12L
	1no. Prunus domestica 'Victoria'	Victoria Plum	12L
	1no. Prunus domestica 'Opal'	Opal Plum	12L
G	*10no. Ribes rubrum Rovada*	Redcurrant	3L
	10no. Ribes UVA-Crispa Hinnonmaki Red	Red gooseberry	3L
	10no. Ribes UVA-Crispa Hinnonmaki Yellow	Yello gooseberry	3L
H	*1no. Morus alba*	White Mulberry	45L
I	*1no. Malus d. 'James Grieve'*	James Grieve apple	45L
	2no. Malus domestica 'Discovery'	Discovery apple	12L
	1no. Malus domestica 'Egremont Russet'	Russet apple	12L
	1no. Malus domestica 'James Grieve'	James Grieve	12L
	1no. Malus domestica 'Sunset'	Sunset apple	12L
J	*3no. Ginkgo biloba FTHD*	Ginkgo	45L
K	*2no. Prunus armeniaca 'Flavorcot'*	Apricot Flavorcot	12L
	2no. Prunus armeniaca 'Tomcot'	Apricot Tomcot	12L
L	*1no. Ficus Carica Nero*	Fig tree	45L
M	*2no. Cydonia oblonga 'Meech's Prolific*	Quince	12L
	2no. Mespilus germanica	Medlar	12L
N	*1no. Juglans nigra*	Black walnut	45L
O	*3no. Sorbus domestica*	True service tree	25L

UF 107 AVENUE PARK ORCHARD

Revision:	Date:	Description:	Drawn by:	Checked by:
A	29/08/26	Draft design outline	GW	AD
B	21/010/26	Final design	GW	AD

TREES FOR CITIES

Registered Charity Number: 1032154

Prince Consort Lodge
Kennington Park
Kennington Park Place
London
SE11 4AS

Tel: 0207 840 5954
Email:
info@treesforcities.org

Project: **UF Avenue Park, Cranford**

Drawing title: **Orchard Design**

Scale & Sheet size: **1:500 @ A3**

0 5 10 15 20 25m

N W E S

Drawing number: **UF107/02** Rev. B Date: **20/08/2026**